Permit #F00029834-D

FilmL.A., Inc.
1201 W. 5th Street, Suite T-800
Los Angeles, CA 90017
t: (213)977-8600 - f: (213)977-8601
www.filmla.com

Summary Information

Permit No: F00029834-D **Type of Permit:** FILMING **Release Date:** 07/30/2010

Production Company TWENTIETH CENTURY FOX TELEVISION LIE TO ME

Insured Company Name TWENTIETH CENTURY FOX TELEVISION

Contact Phone No. 1 310-369-2650
Contact Phone No. 2 310-369-7050
Fax 310-969-3252
Address 10201 W PICO BLVD, BLDG 310 1ST FL RM 120
LOS ANGELES, California 90035

Production Title LIE TO ME

Type of Production TV Drama

Producer Vahan Moosekian

Director Dan Sackheim

1st AD Brett Dos Santos

Production Manager Jeanne Van Cott

FilmL.A. Coordinator JDP - Jason Del Paine

Location Manager deborah page
Primary Phone Mobile - 310-994-8265
Secondary Phone Office - 310-369-7269

Location Assistant Will Ruvalcaba
Primary Phone Mobile - 310-467-3649
Secondary Phone

Fees

FILMLA FILM PERMIT RIDER FEE $100.00

Total Permit Fee $100.00

Number of Locations 1

NOT A PERMIT

FilmL.A., Inc.
1201 W. 5th Street, Suite T-800
Los Angeles, CA 90017
t: (213)977-8600 - f: (213)977-8601
www.filmla.com

Summary Information

Location

Location 1 of 1

Permit Number	F00029834-D	**Location Manager**	deborah page
Production Company	TWENTIETH CENTURY FOX TELEVISI...	Primary Phone	Mobile - 310-994-8265
Insured Company	TWENTIETH CENTURY FOX TELEVISI...	Secondary Phone	Office - 310-369-7269
Production Title	LIE TO ME		

Location Address 10720 Esther Ave, Los Angeles, CA, 90064

Location Type Private Residence

Prep Dates 7/28/2010 - 7/29/2010 07:00 - 19:00

Film Dates 7/30/2010 - 7/30/2010 13:00 - 06:00

Strike Dates 8/2/2010 - 8/2/2010 07:00 - 18:00

Open or Closed to the Public Closed

Generic Conditions Community Survey Obtained
Must Maintain 5' Clearance on Sidewalks/Walkways
No Cast and Crew parking on areas streets.

Please see attached document F29834, 20th fox, lie to me, Alt Esther brw 10720 Esther ave 150' In front BS Curb+1.pdf

Equipment on Location

Type	Quantity
5 or 10 ton trucks	3
Beebe light/Nite sun	1
Condors	1
Generator	2
Portable restrooms	1
Semi Trucks	4
Stakebed Trucks	3
Vans	4

Personnel on Location

Type	Quantity
Cast	5
Crew	80
Off-Duty/Retired LAPD Officer(s)	2

Filming Activities Drive ups & away; Equipment on property; Equipment on sidewalk & street; Equipment on sidewalk, in curb lane & across street; Exterior Dialogue; Interior and exterior dialogue; Intermittent traffic control - 2 minutes standard; Wetdown;

Jurisdiction **Political:** Los Angeles City - Council District 05 **Police:** Los Angeles Police Department **Fire:** Los Angeles City

Thomas Guide **Page:** 632 **Grid:** D6

Coordinator Note RIDER D EXTENDS OUT TIME FROM 0400HRS TO 0600HRS

Parking

Base Camp
Location Type : Private Parking Lot
Street : 10201 w. Pico Bl.

Crew Parking
Location Type : Private Parking Lot
Street : 10201 w. Pico bl.

NOT A PERMIT

Permit #F00029834-D

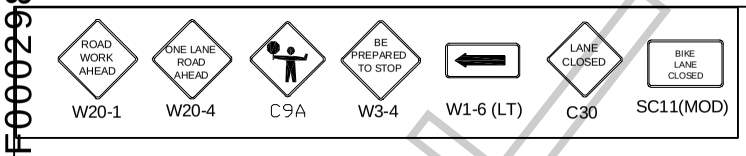

FILM L.A.:
JASON DELPAINE

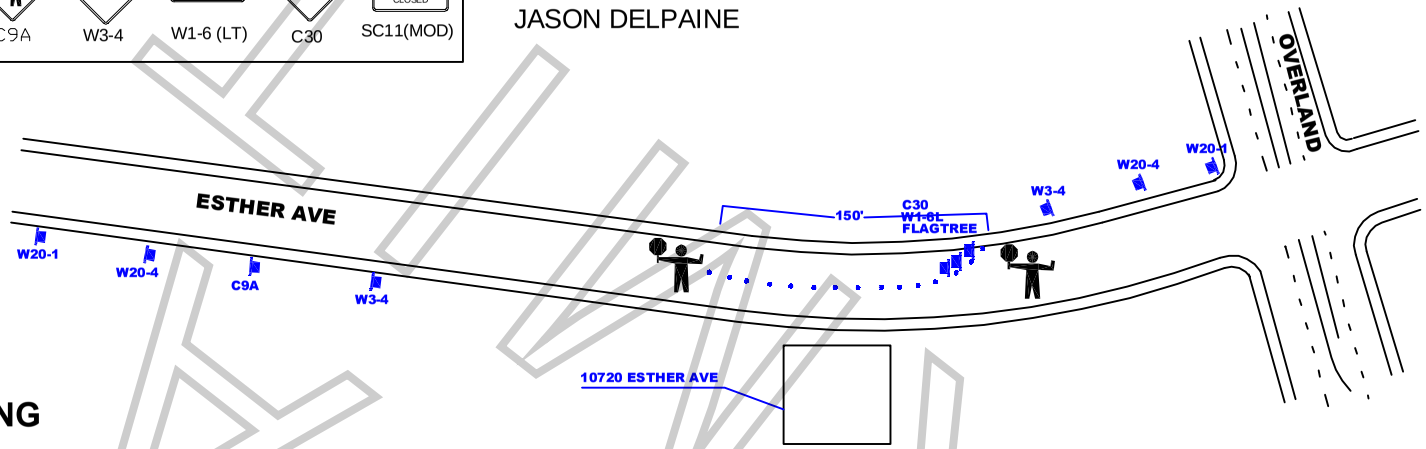

ALTERNATING

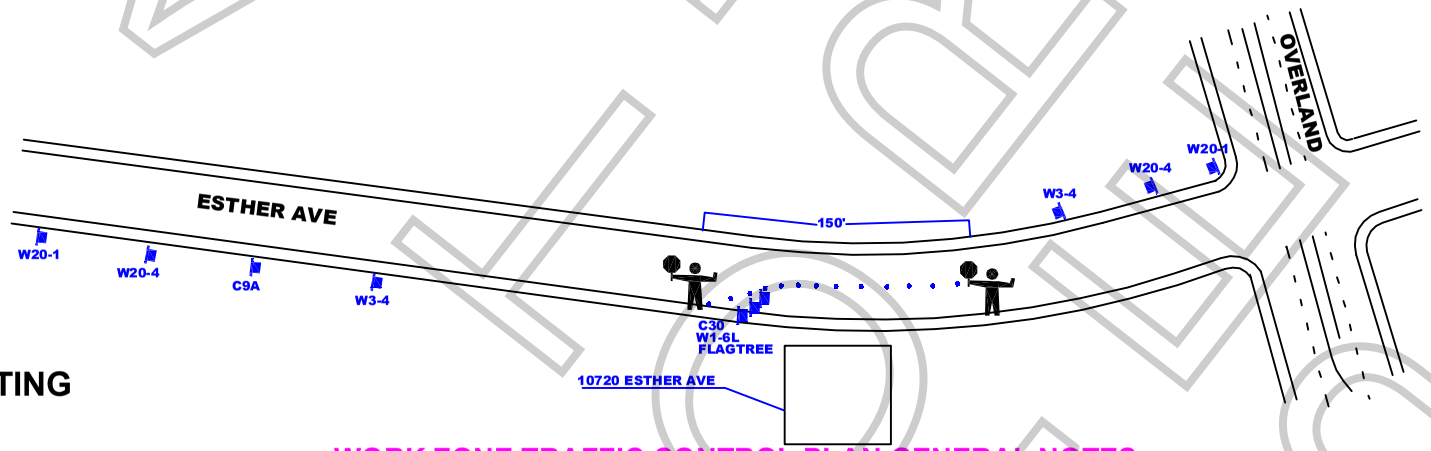

ALTERNATING

ALL TRAFFIC CONTROL WILL BE INSTALLED AND CONFORM TO THE MUTCD AND WATCH MINIMUM REQUIREMENTS

WORK ZONE TRAFFIC CONTROL PLAN GENERAL NOTES

1. DATE/TIME: 7-30-10 FROM 19:00 HOURS TO 05:00 HOURS.
2. ALL SIGNING, STRIPING, AND TRAFFIC CONTROL DEVICES SHALL CONFORM TO THE (CURRENT) STATE OF CALIFORNIA DEPARTMENT OF TRANSPORTATION (CALTRANS) STANDARD PLANS AND STANDARD SPECIFICATIONS, CALIFORNIA MUTCD, AND ANY ADDENDUMS THERETO, AND AS SHOWN ON THESE PLANS, SYMBOLS AND ABBREVIATIONS USED ARE SHOWN ON CALTRANS STANDARD PLANS A10A&B, A20A-D, AND A24A-E.
3. THERE WILL BE NO INTERFERENCE WITH TRAFFIC SIGNALS OR CROSSWALKS.
4. CONES WILL BE 28" MINIMUM HEIGHT AND HAVE REFLECTORIZED SLEEVES FOR NIGHT WORK.
5. POLICE WILL DIRECT TRAFFIC IF NECESSARY.

JCL BARRIDADE COMPANY.
2334 E. EIGHTH ST., CA 90021
Ph: (213) 622-9775 * Fax: (213) 622-9790
CA Lic # 805357
TRAFFIC PLAN DRAWN BY:
ISMAEL RODRIGUEZ
Traffic control plan is drawn per MUTCD & 2009 Work Area Traffic Control Handbook

TRAFFIC CONTROL FOR:
20TH CENTURY FOX
"LIE TO ME"

PROJECT LOCATION:
10720 ESTHER AVE
FROM 150' IN FRONT OF ADDRESS
CITY OF LOS ANGELES, CA

LOCATION CONTACT:
DEBBIE PAGE
MOBILE # 310.994.8265

REV#	DATE	REVISION DESCRIPTION
1	3/13	ADD BIKE LANE CLOSED SIGNS

FLW